

PACKER PARK PLAYSPACE, CARNEGIE

DRAFT LANDSCAPE CONCEPT DESIGN





LEGEND

EXISTING TREES

TREE PROTECTION ZONES

TREES TO BE REMOVED

PROPOSED TREES

EXISTING FENCES

EXISTING HOOP FENCING

EXISTING TOILETS

EXISTING PARK SEATS

EXISTING PICNIC SETTINGS

EXISTING GRATED PITS

EXISTING JUNCTION PITS

EXISTING LIGHTING

PROPOSED CONCRETE TYPE 1
Coloured Concrete
Stiff Broom Finish

PROPOSED CONCRETE TYPE 2
Coloured Concrete
Rock Salt Finish

PROPOSED RUBBER SURFACING

PROPOSED RANDOM STONE PAVING

PROPOSED TIMBER DECK

PROPOSED SOFTFALL MULCH

PROPOSED GARDEN BEDS

PROPOSED MUDSTONE BOULDERS

PROPOSED NATURAL LOGS

PROPOSED CONCRETE EDGE

PROPOSED RETAINING WALL

PROPOSED SAND PIT WALL

PROPOSED HOOP FENCING

PROPOSED CUSTOM PLATFORM SEAT

RELOCATED PARK SEAT

PROPOSED DRINK FOUNTAIN


PROPOSED FEATURE POLES

PLAY EQUIPMENT IMPACT AREA

PROPOSED SHADE UMBRELLA



CONTEXT PLAN

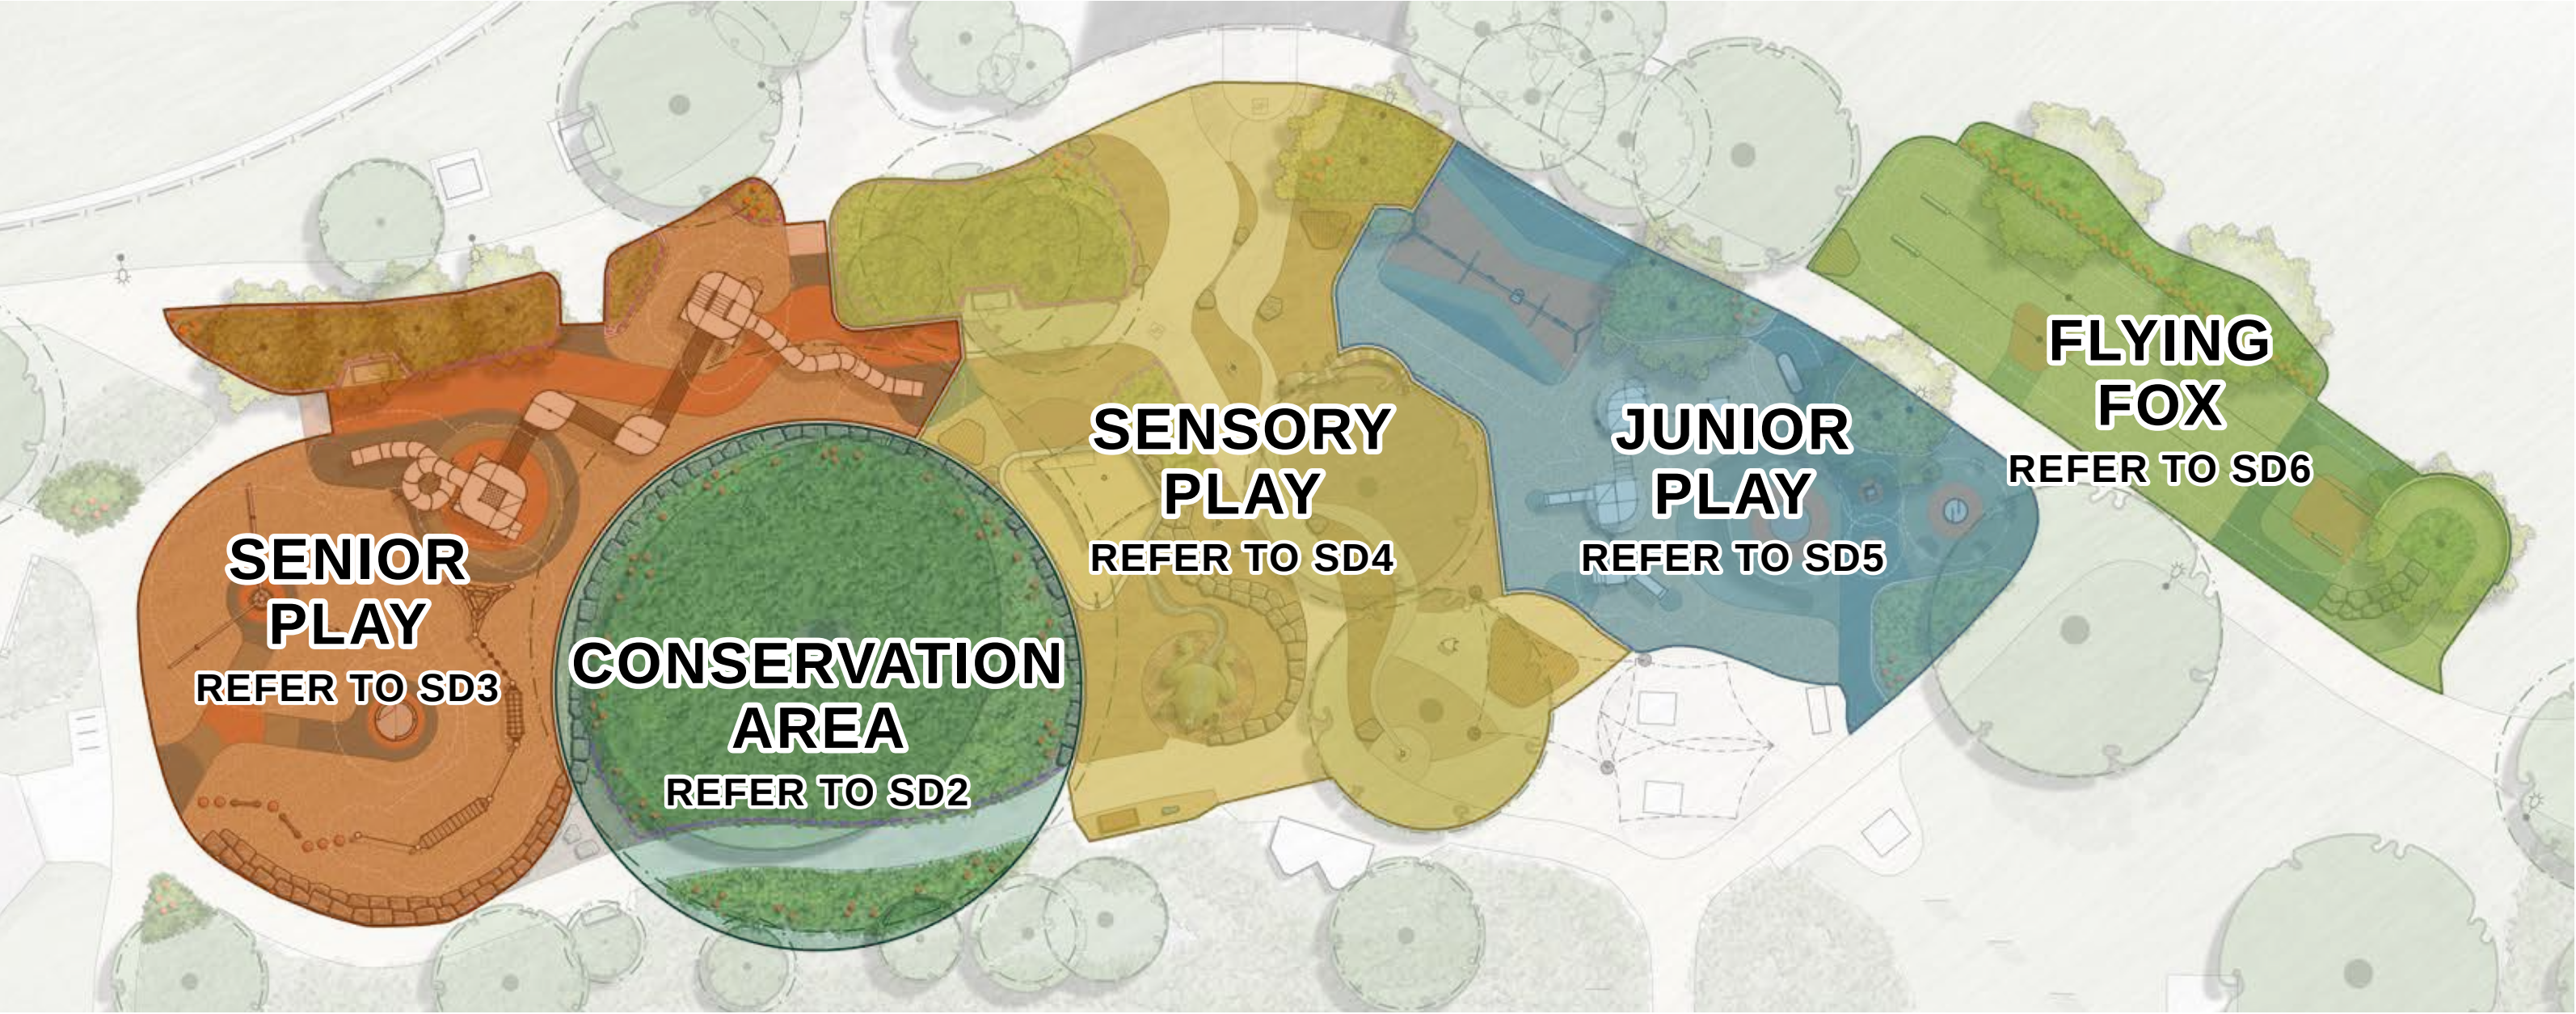



CONSERVATION AREA



01 Existing significant Manna Gum



02 Boulder edge to garden bed below existing Manna Gum provides: a balancing path; and informal seating.




03 Feature Poles: Natural and painted timber poles installed in garden beds.



04 Low understory planting below Existing Manna Gum.




05 Hoop fencing to garden beds in strategic locations.

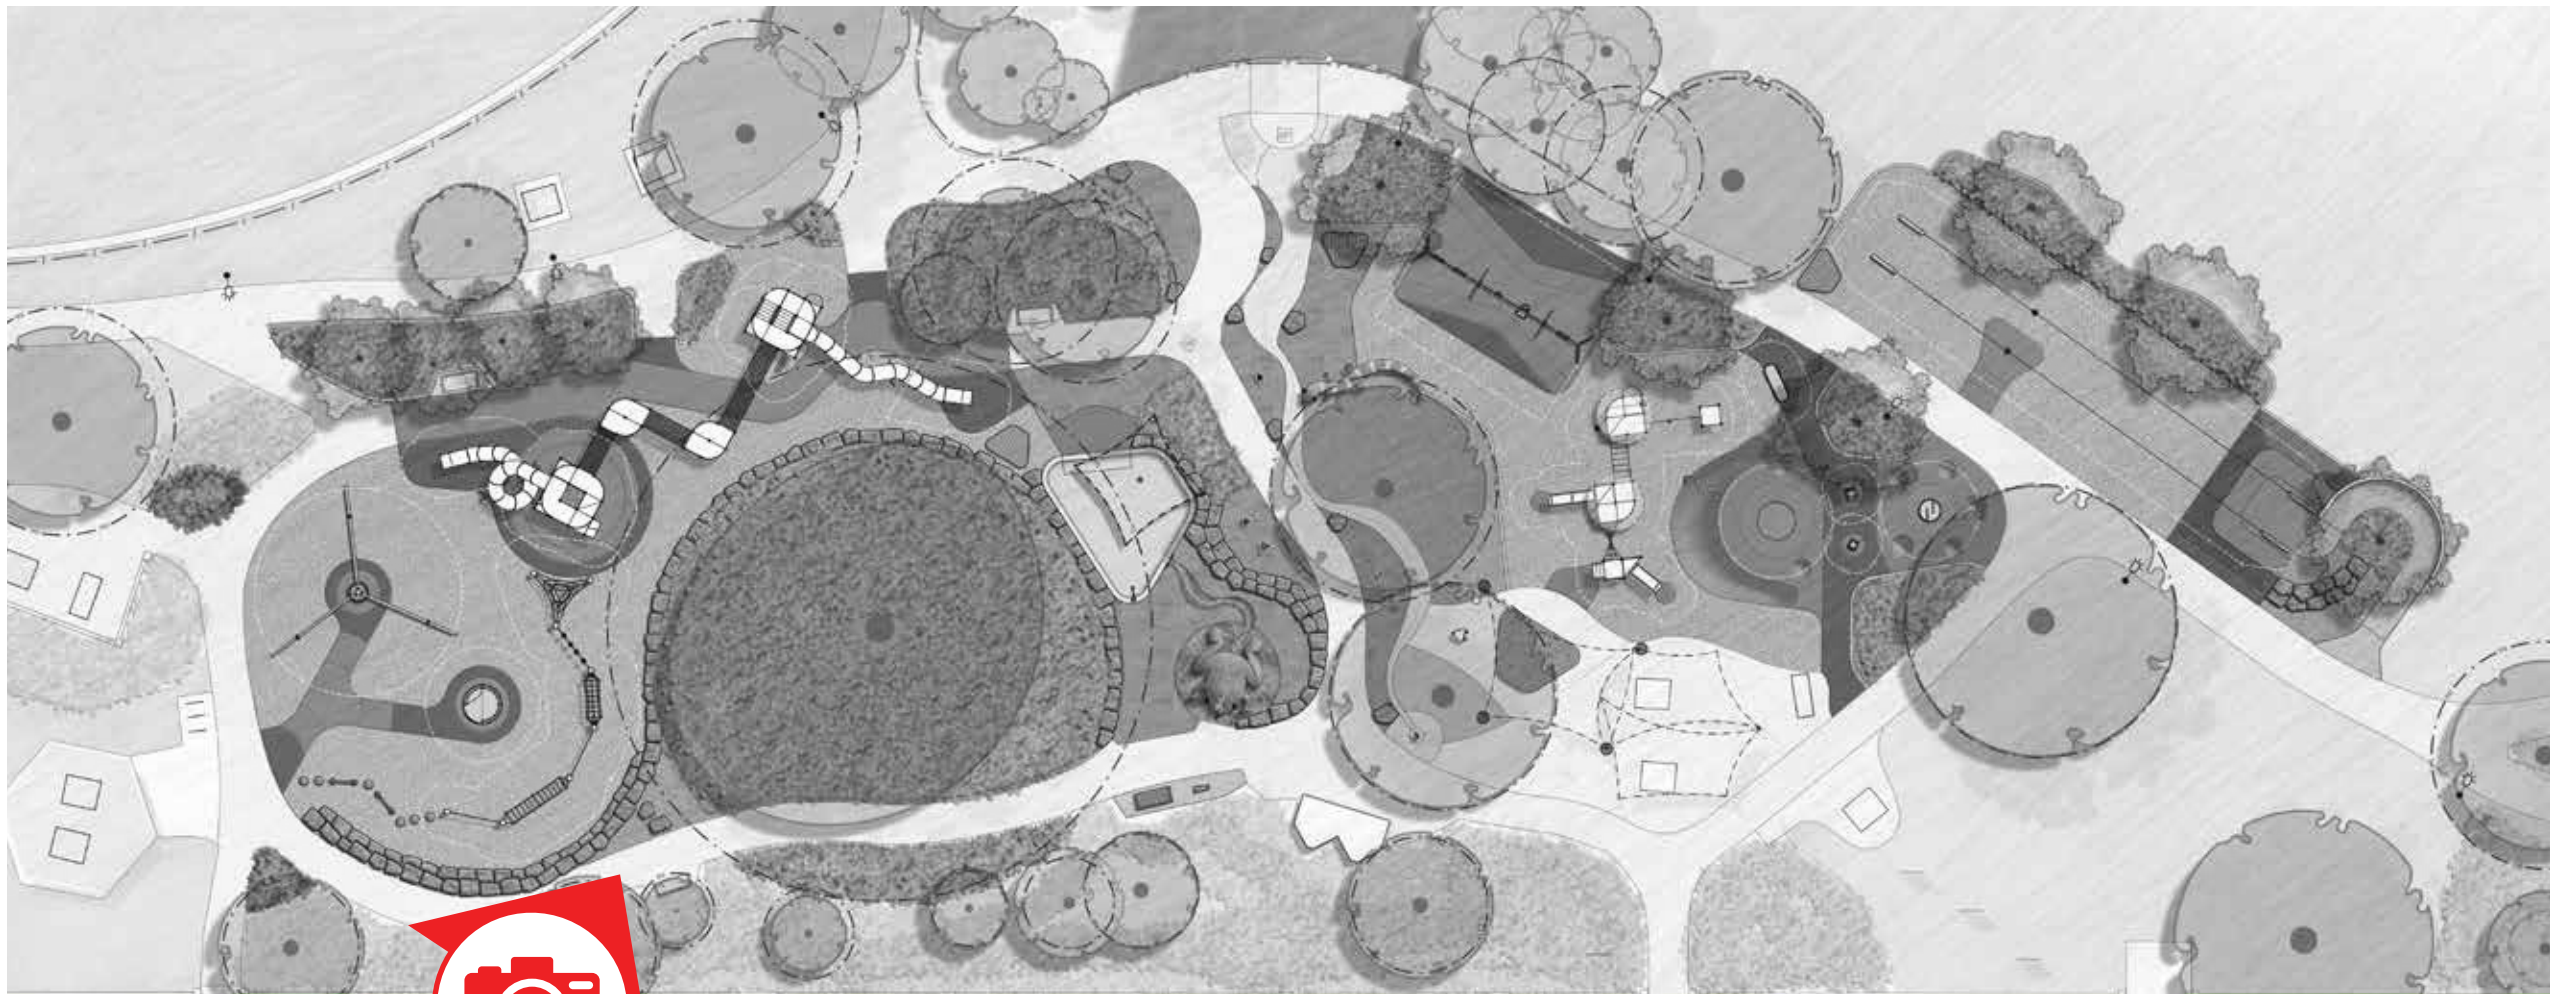



SENIOR PLAY

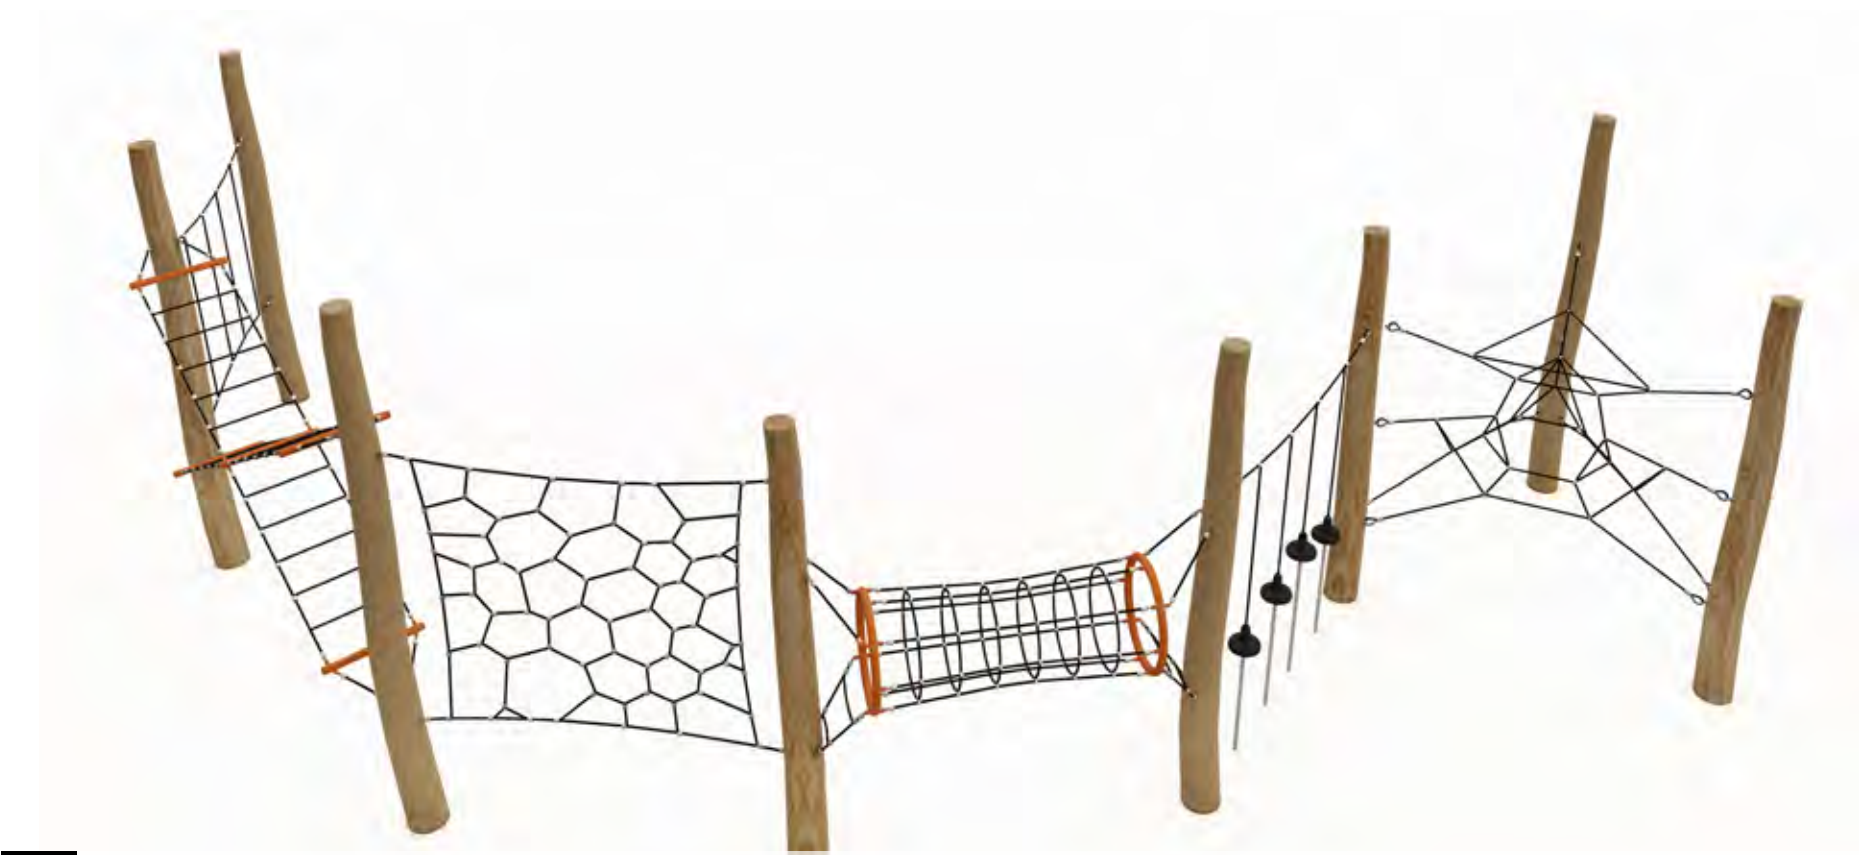

06 Agility Trail: Timber posts connected with balancing ropes course.



09 Large rubberised mound for climbing.



10 Senior Play Unit: 'Treehouse' towers; high tower on top of large rubber mound; tree canopy rope walk connecting towers; and giant slides.



07 Giant Basket Swing.




08 Accessible Carousel.




11 Tiered boulders: to form and edge to the existing path.




12 Boulder edge below Manna Gum for balancing and seating.

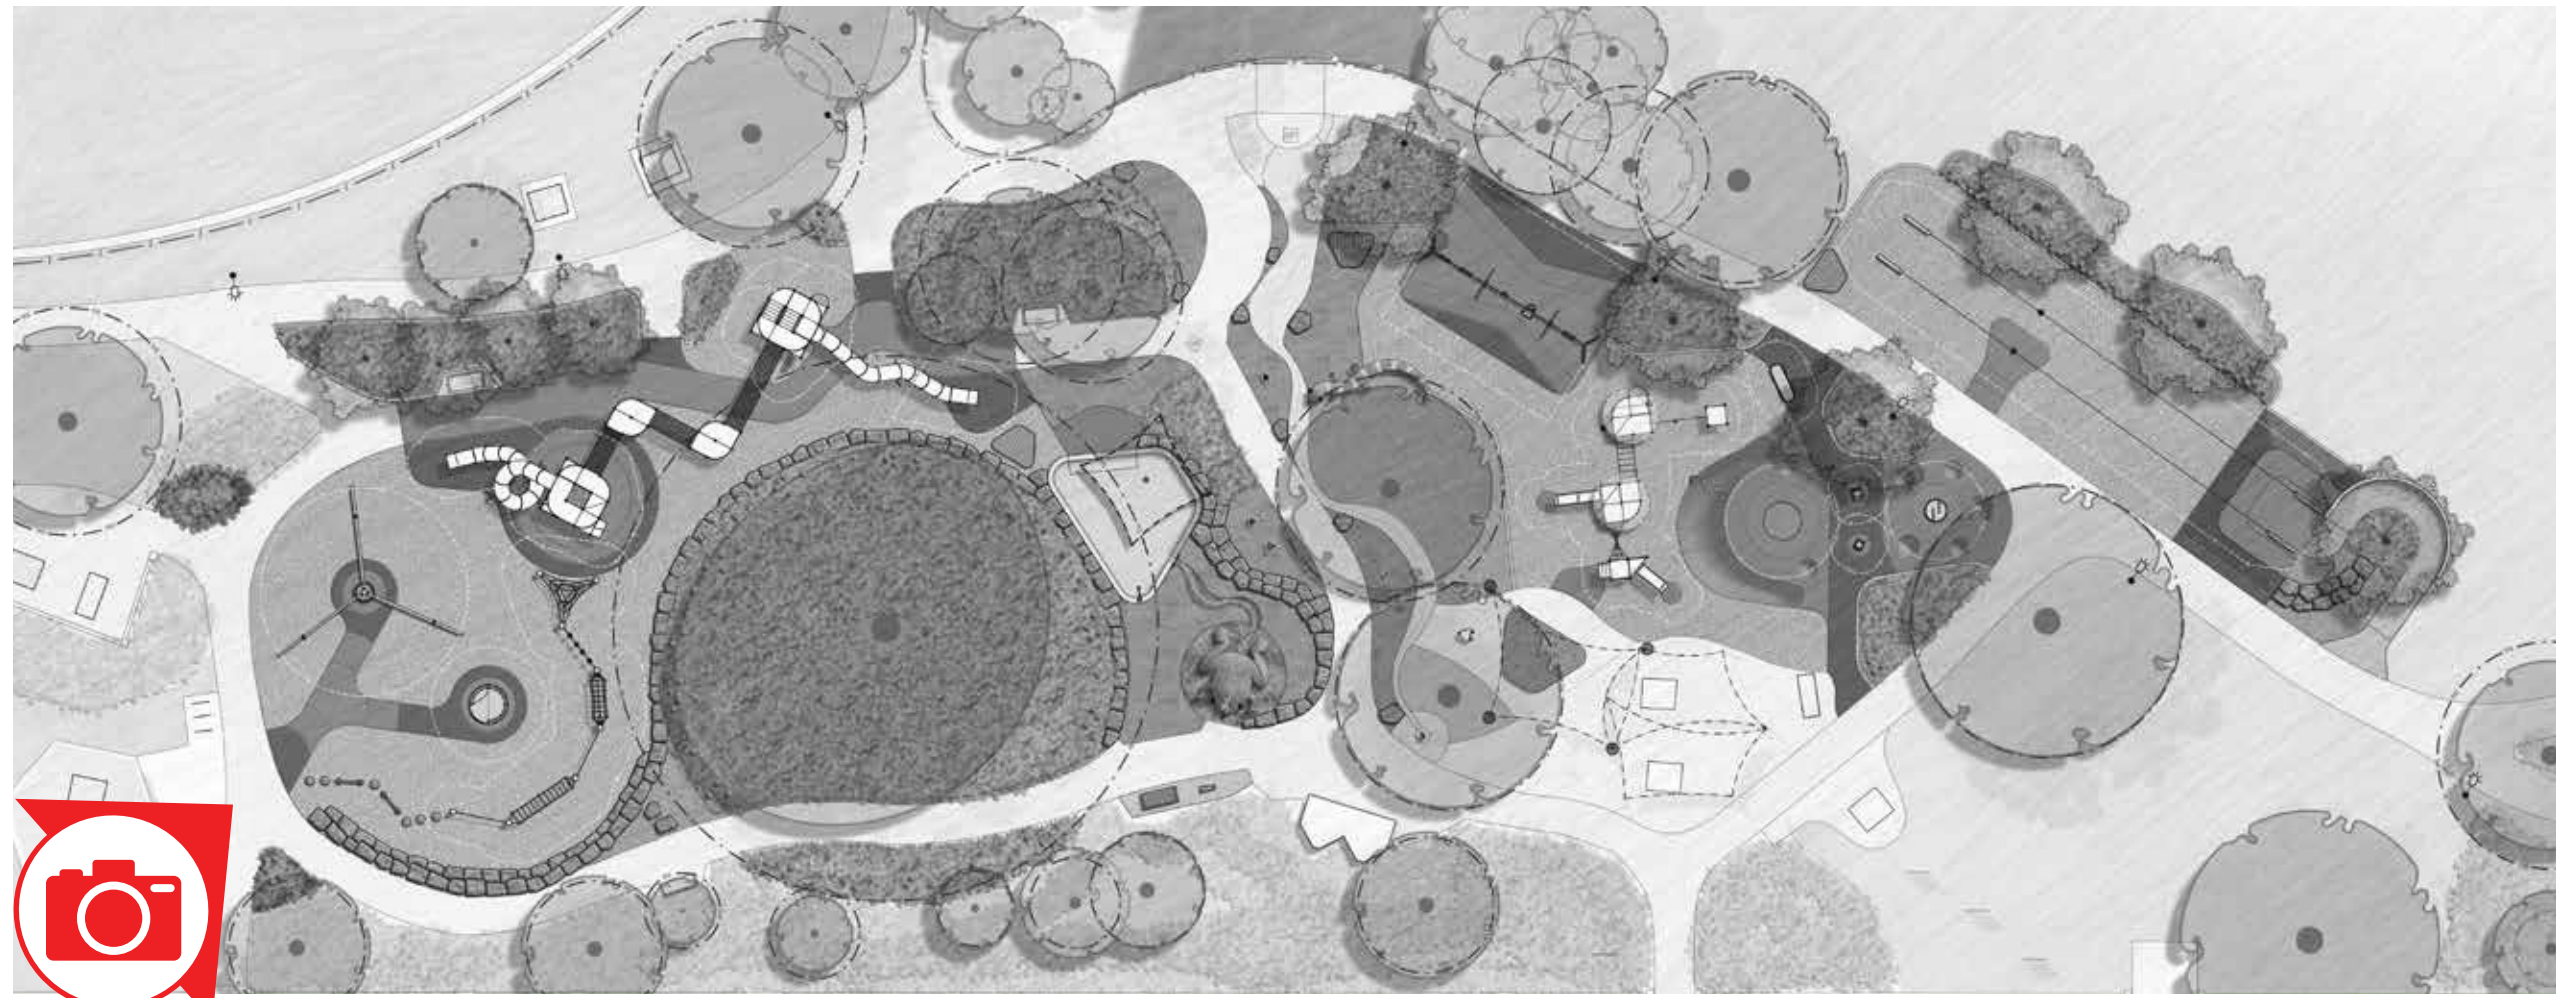



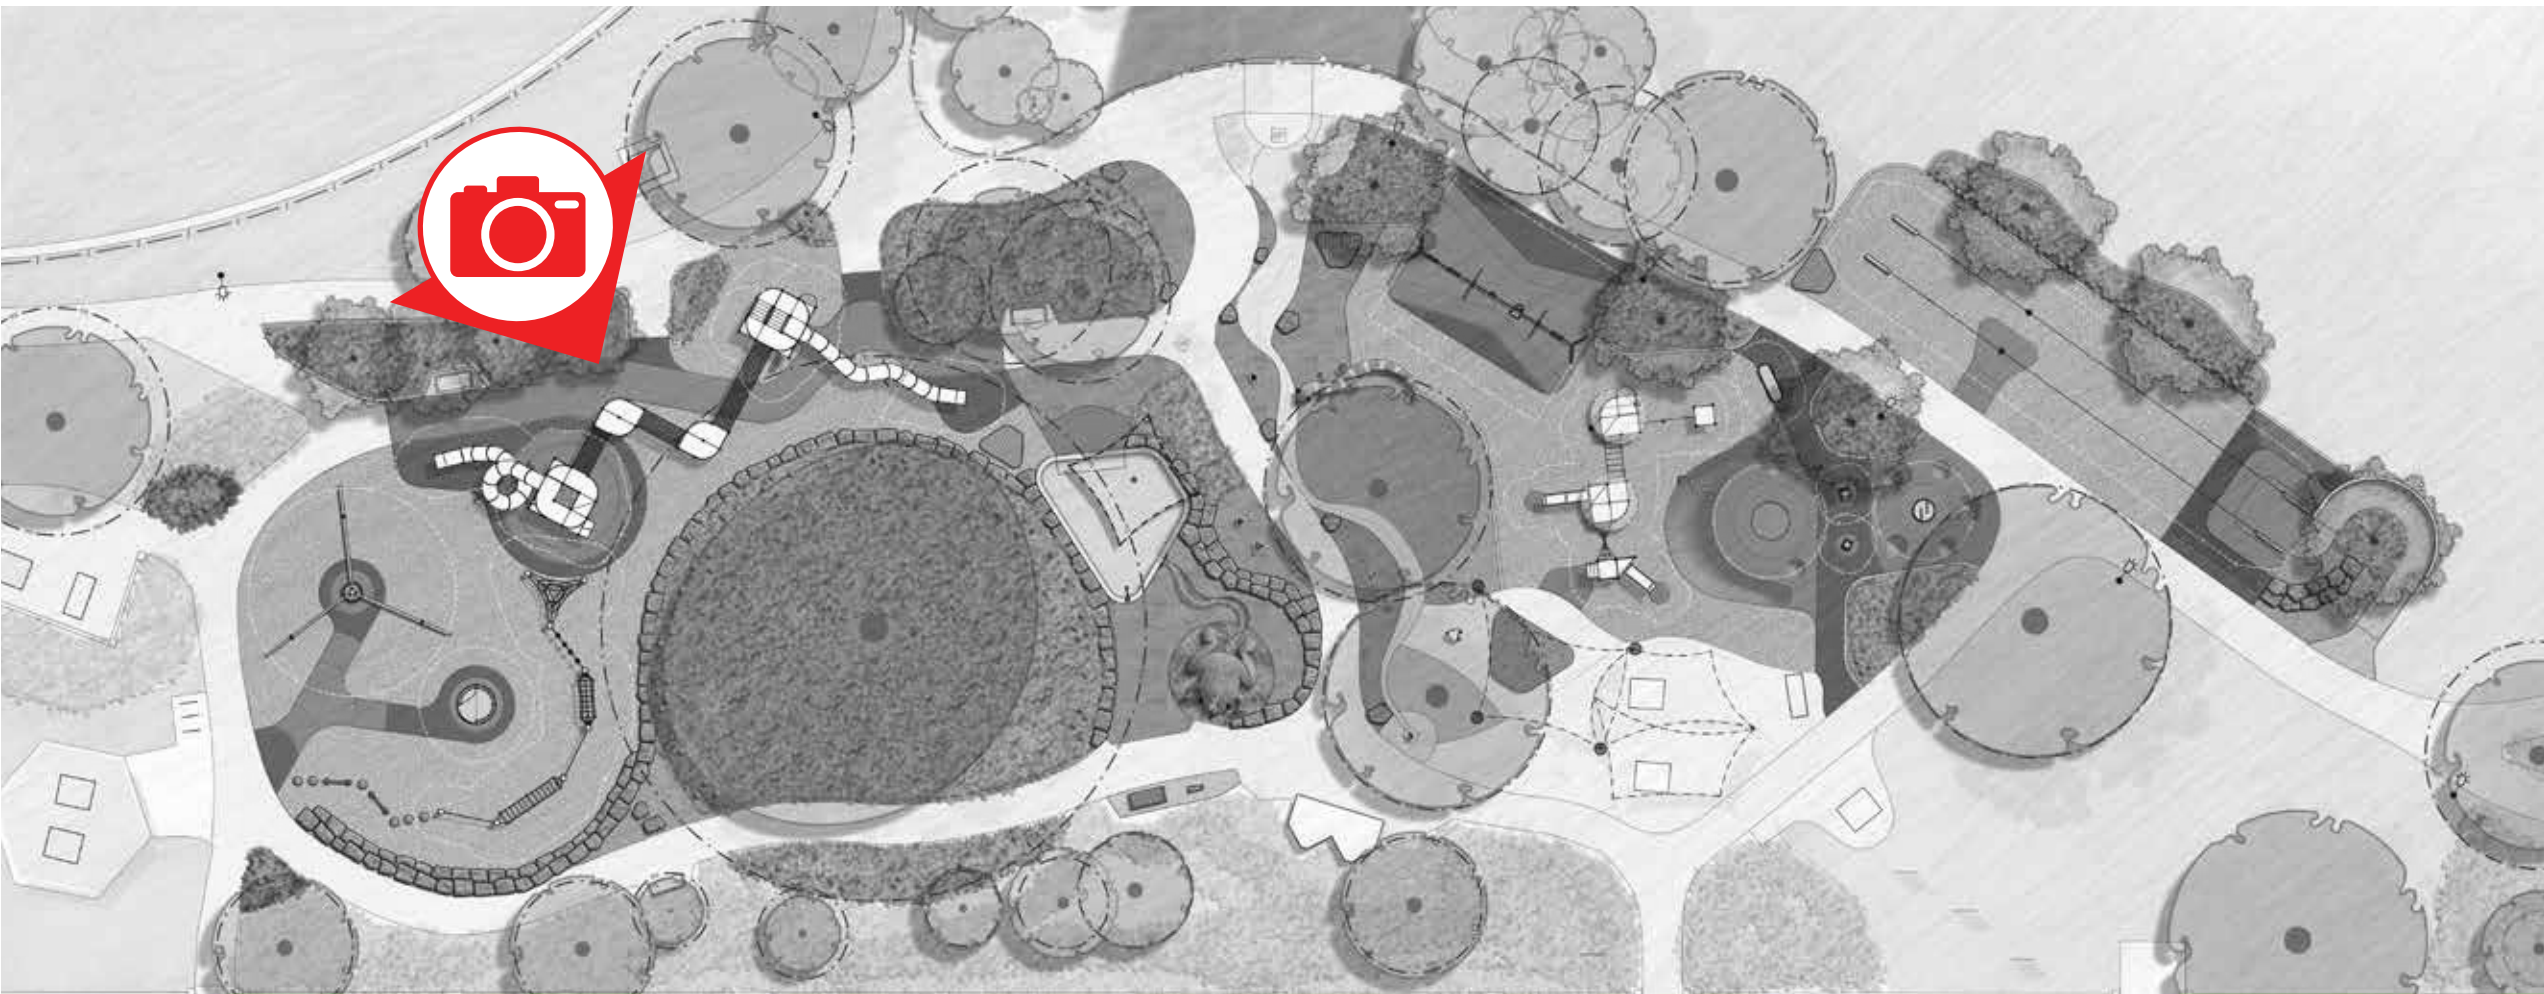

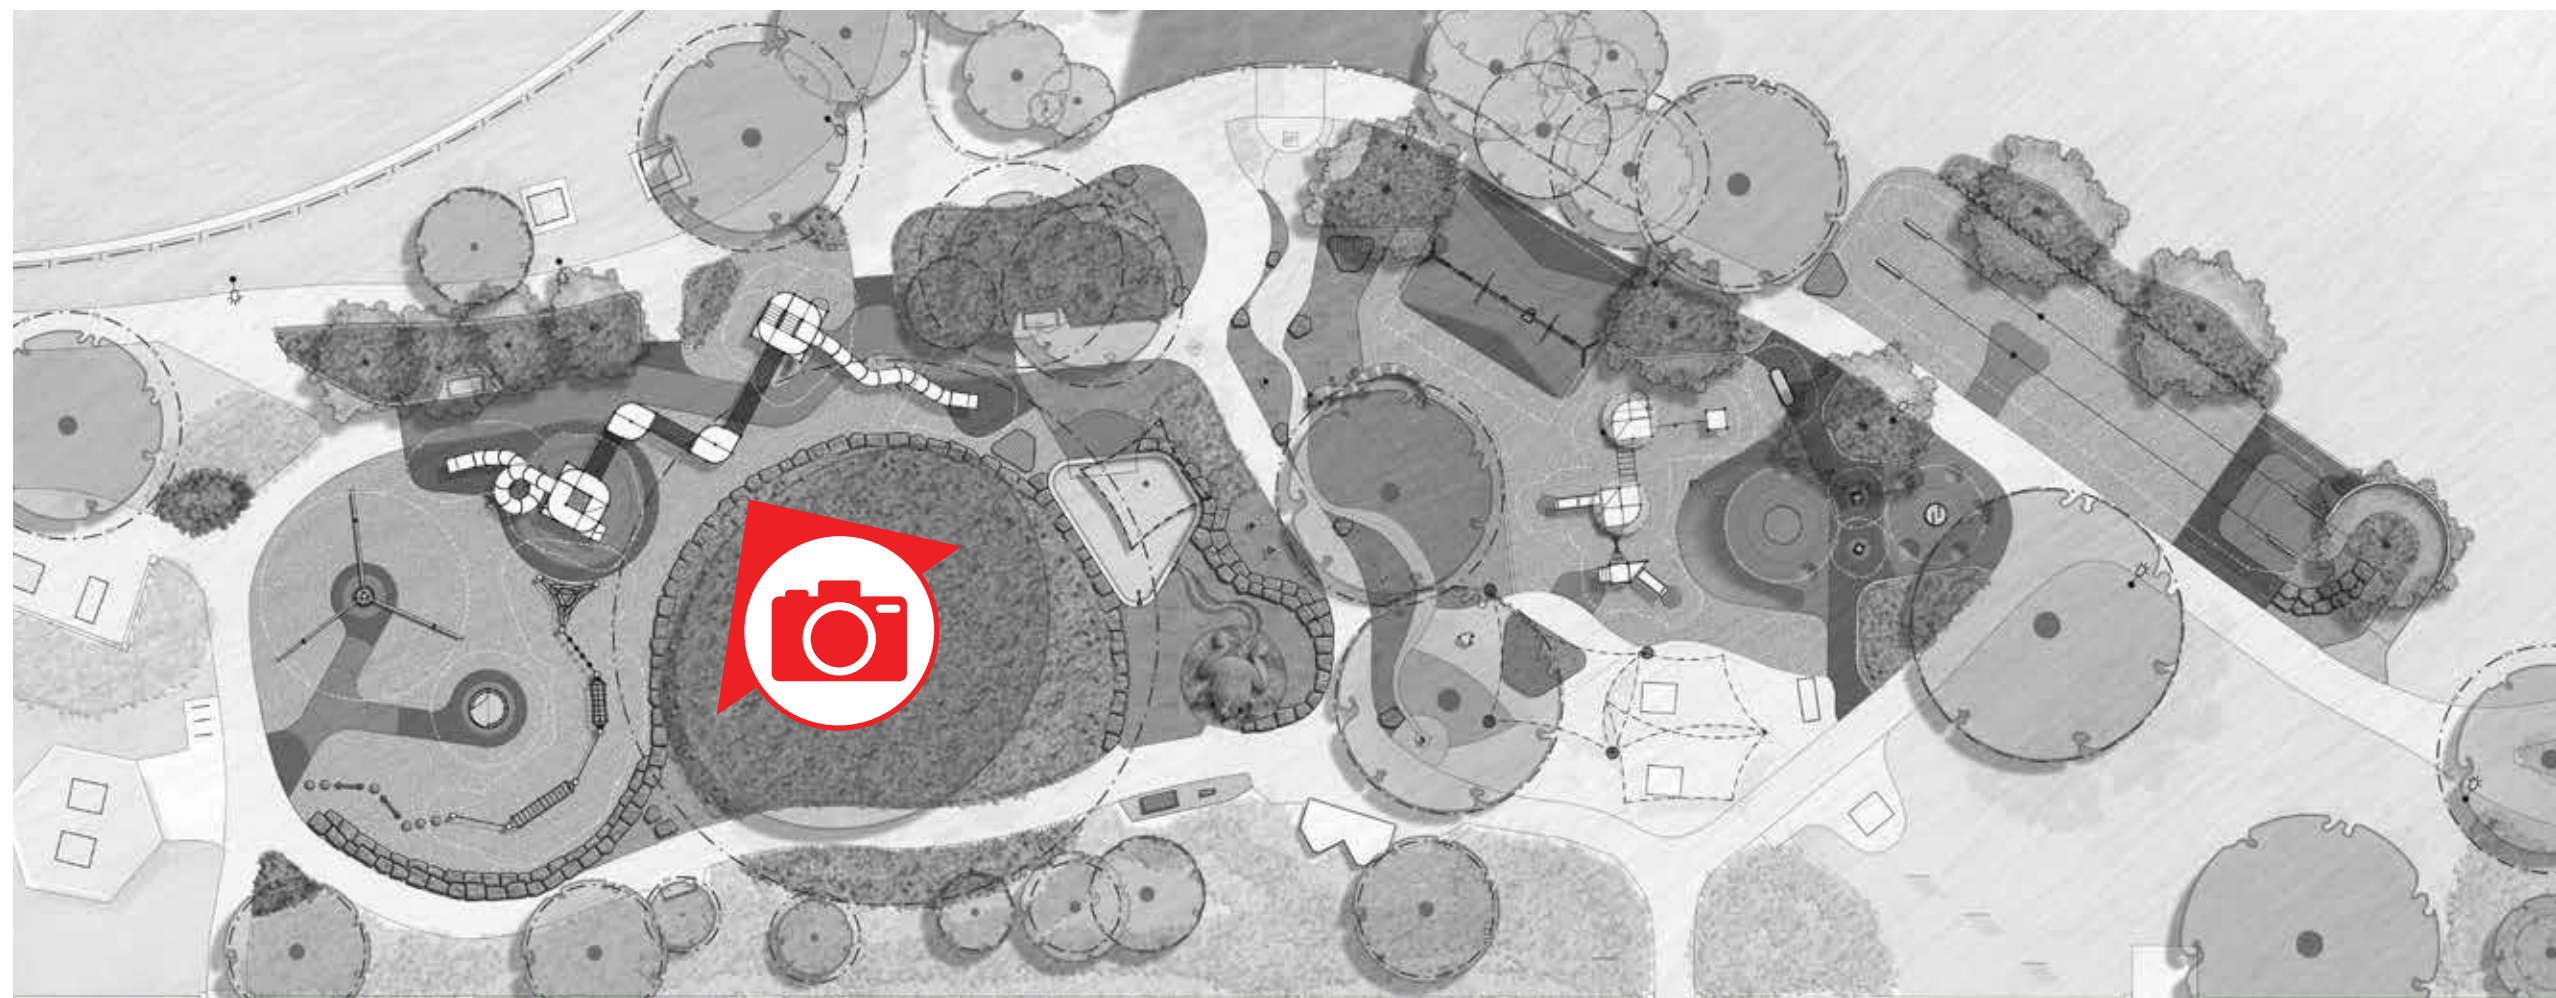



SENSORY PLAY



13 Accessible drink fountain.



16 Giant Gecko Sculpture.



18 Bell Lyre.



19 Babel Drums.



24 Water play gate and frog channel.



25 Giant frog sculpture with integrated water play channel for water spout.



14 Retain Existing Feature Paving.



15 Hand Pump to replace ex. DF.



17 Proposed Feature Paving to new Water Play Area.



20 Tubular Bells.



21 Harmony Chimes.



22 Custom large platform seat/ raised deck with integrated bell chimes recycled from old playspace.



26 Custom Platform Seat.




23 Sandpit: Accessible wheelchair bays; Accessible sand digger; Integrated water rill to in-situ concrete wall; Monohyper shade sail.



26 Custom Platform Seat.



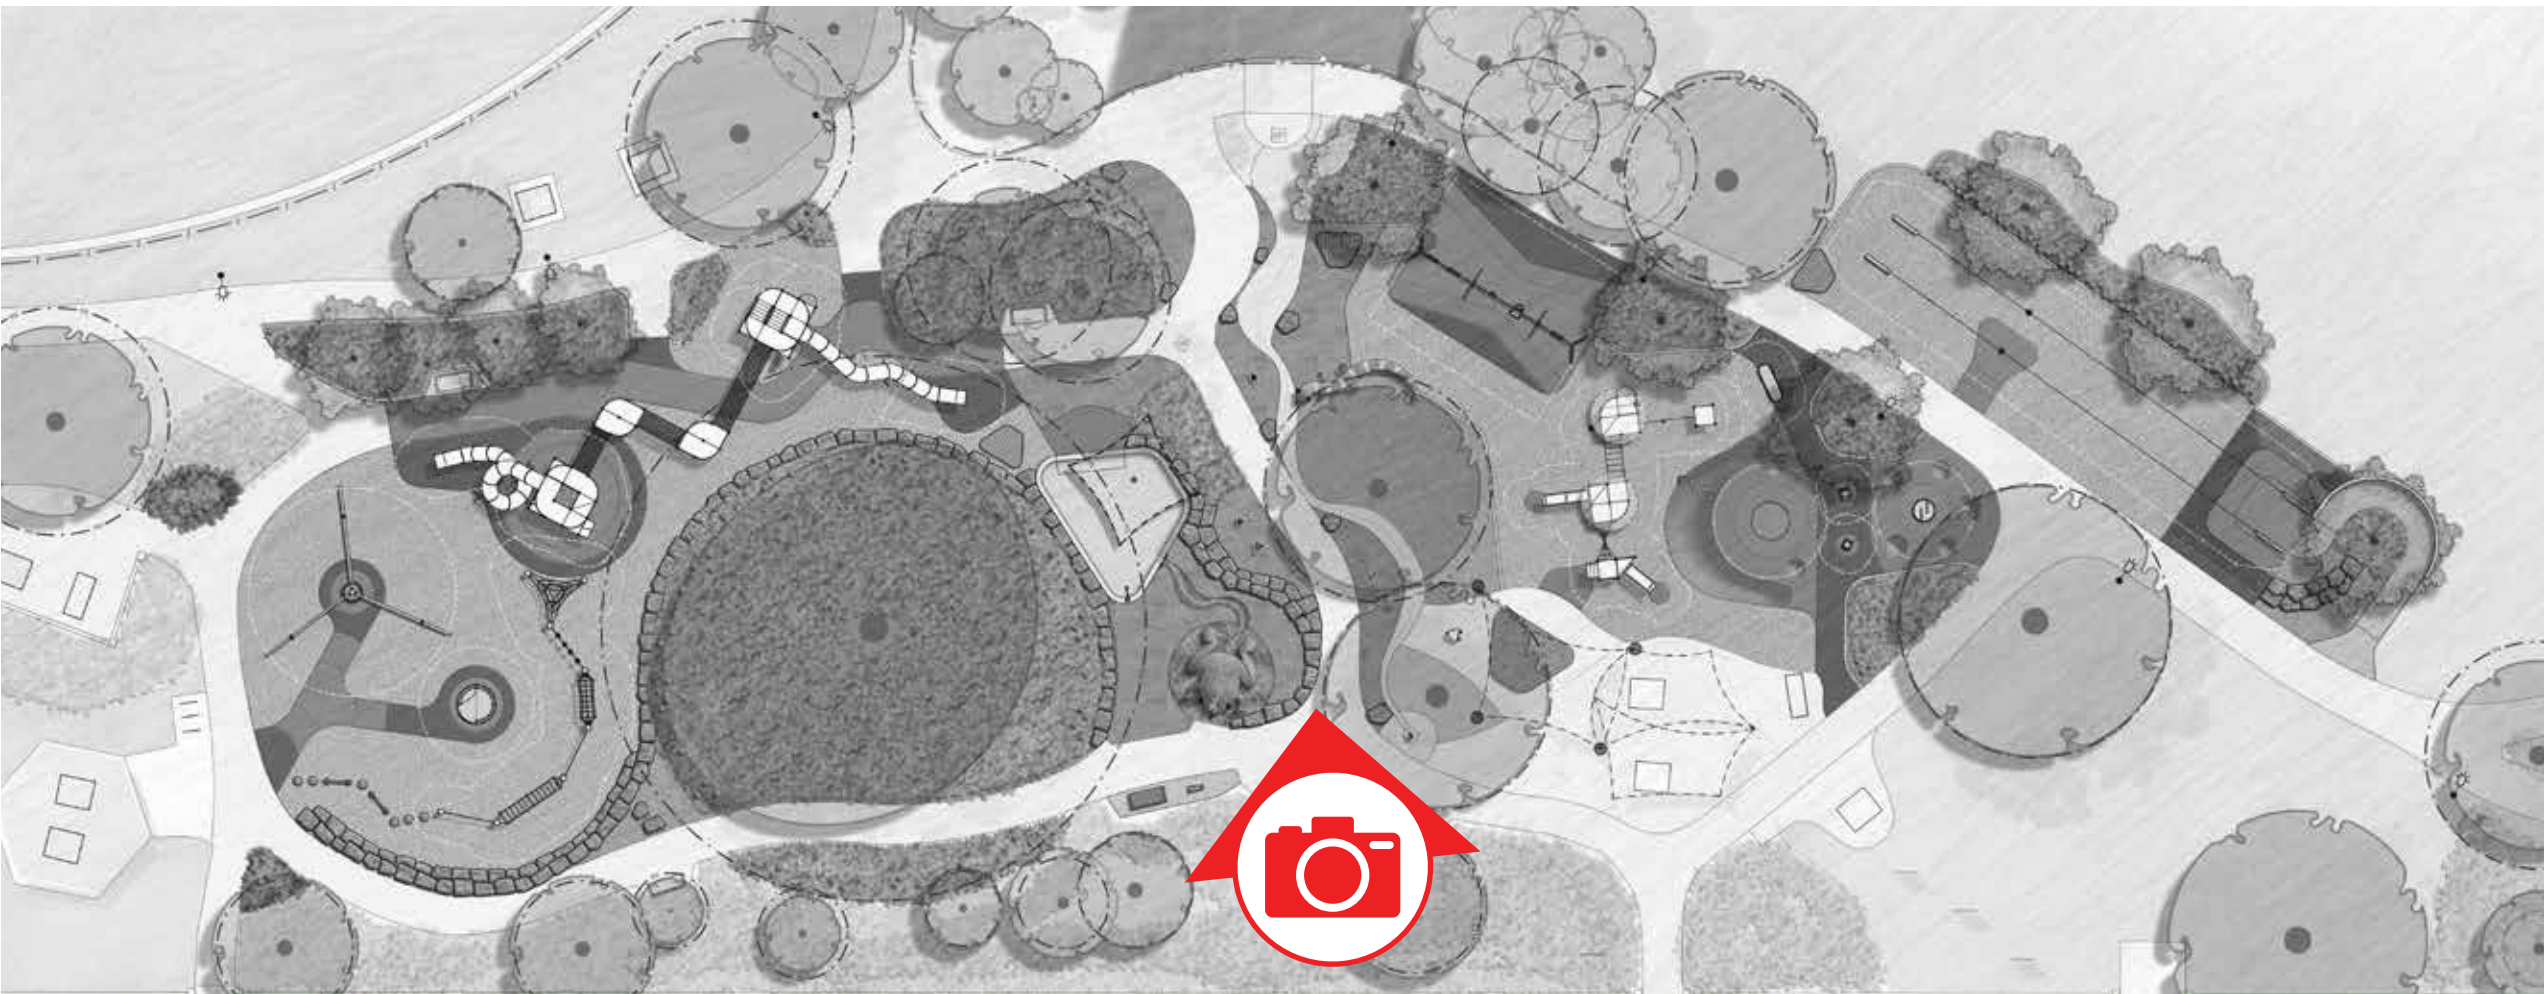






JUNIOR PLAY




27 Junior Play Unit: Climbing access; overhead activities; slides; play panels; etc.



30 Humps in rubber surfacing.

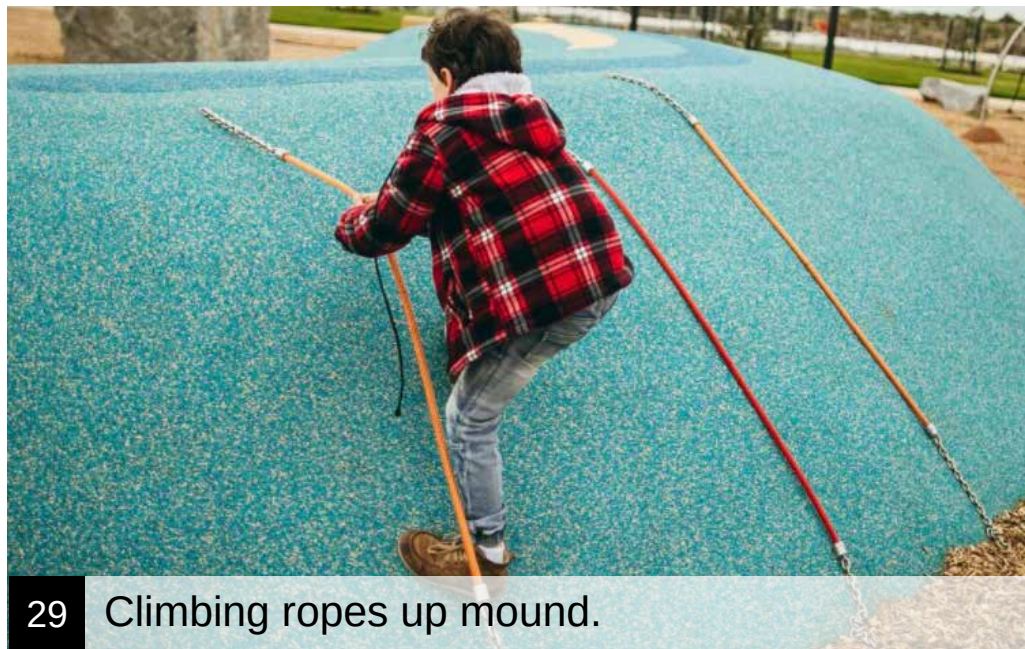

29 Climbing ropes up mound.

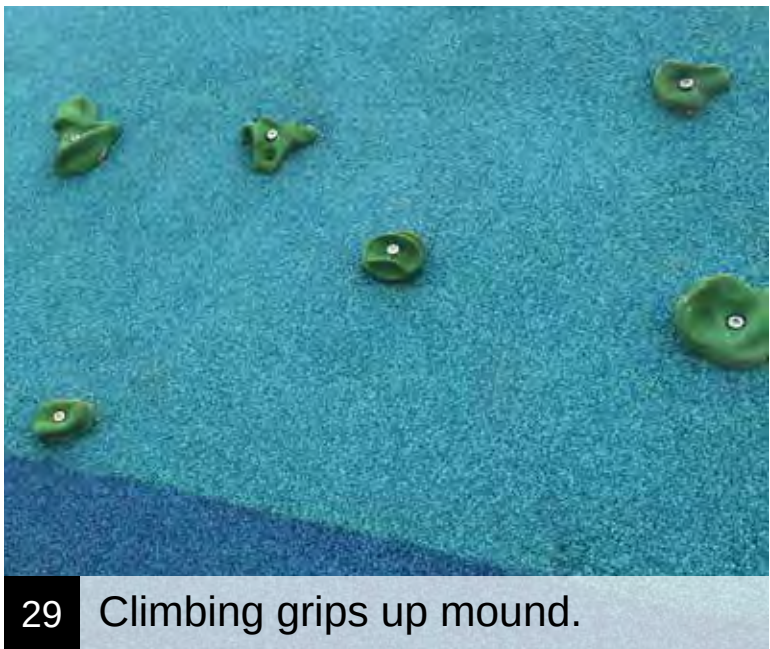

29 Climbing grips up mound.



31 Wheelchair accessible in-ground trampoline.



29 Log steppers over mound.




28 5 Bay Swing: Toddler seat; Sling seats x 2, Accessible seat; 'Expression' swing seat.




32 Accessible 'Bedway' Rocker.




33 Accessible single Spring Rockers with different hand-grip locations.

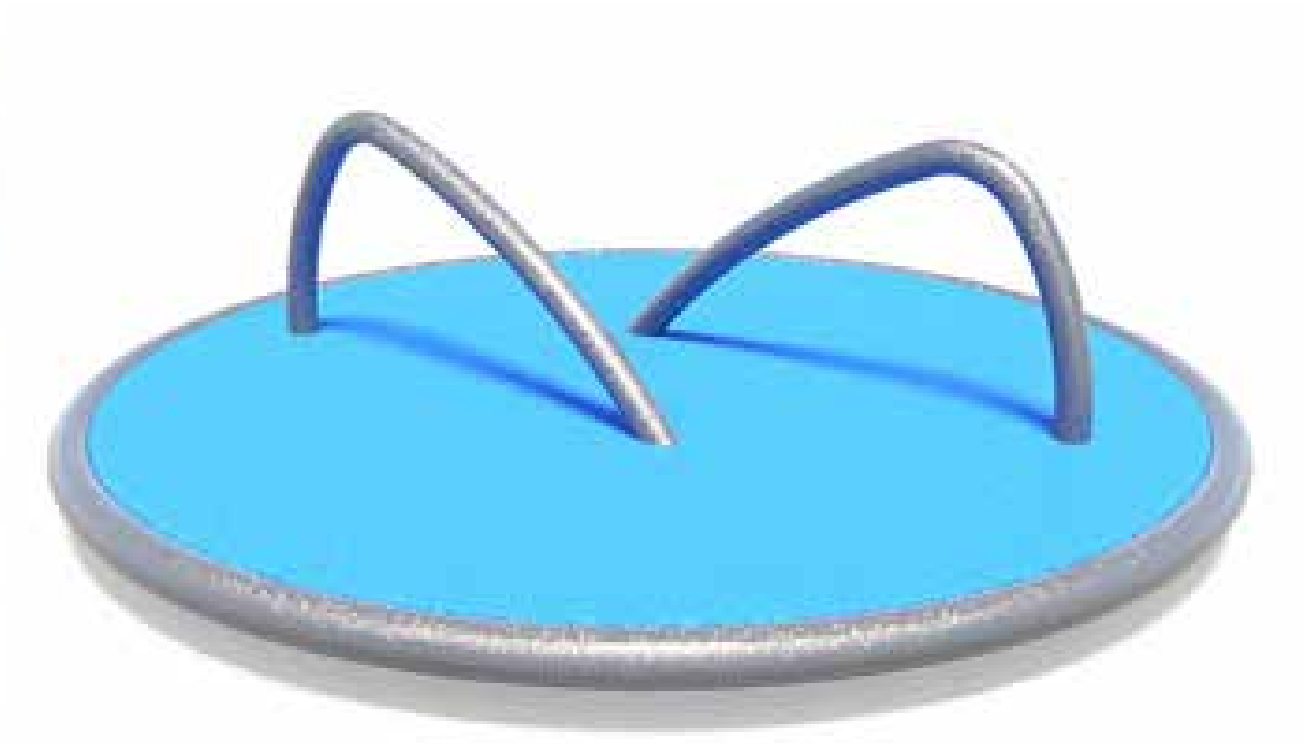

34 Accessible 'Saucer' Carousel

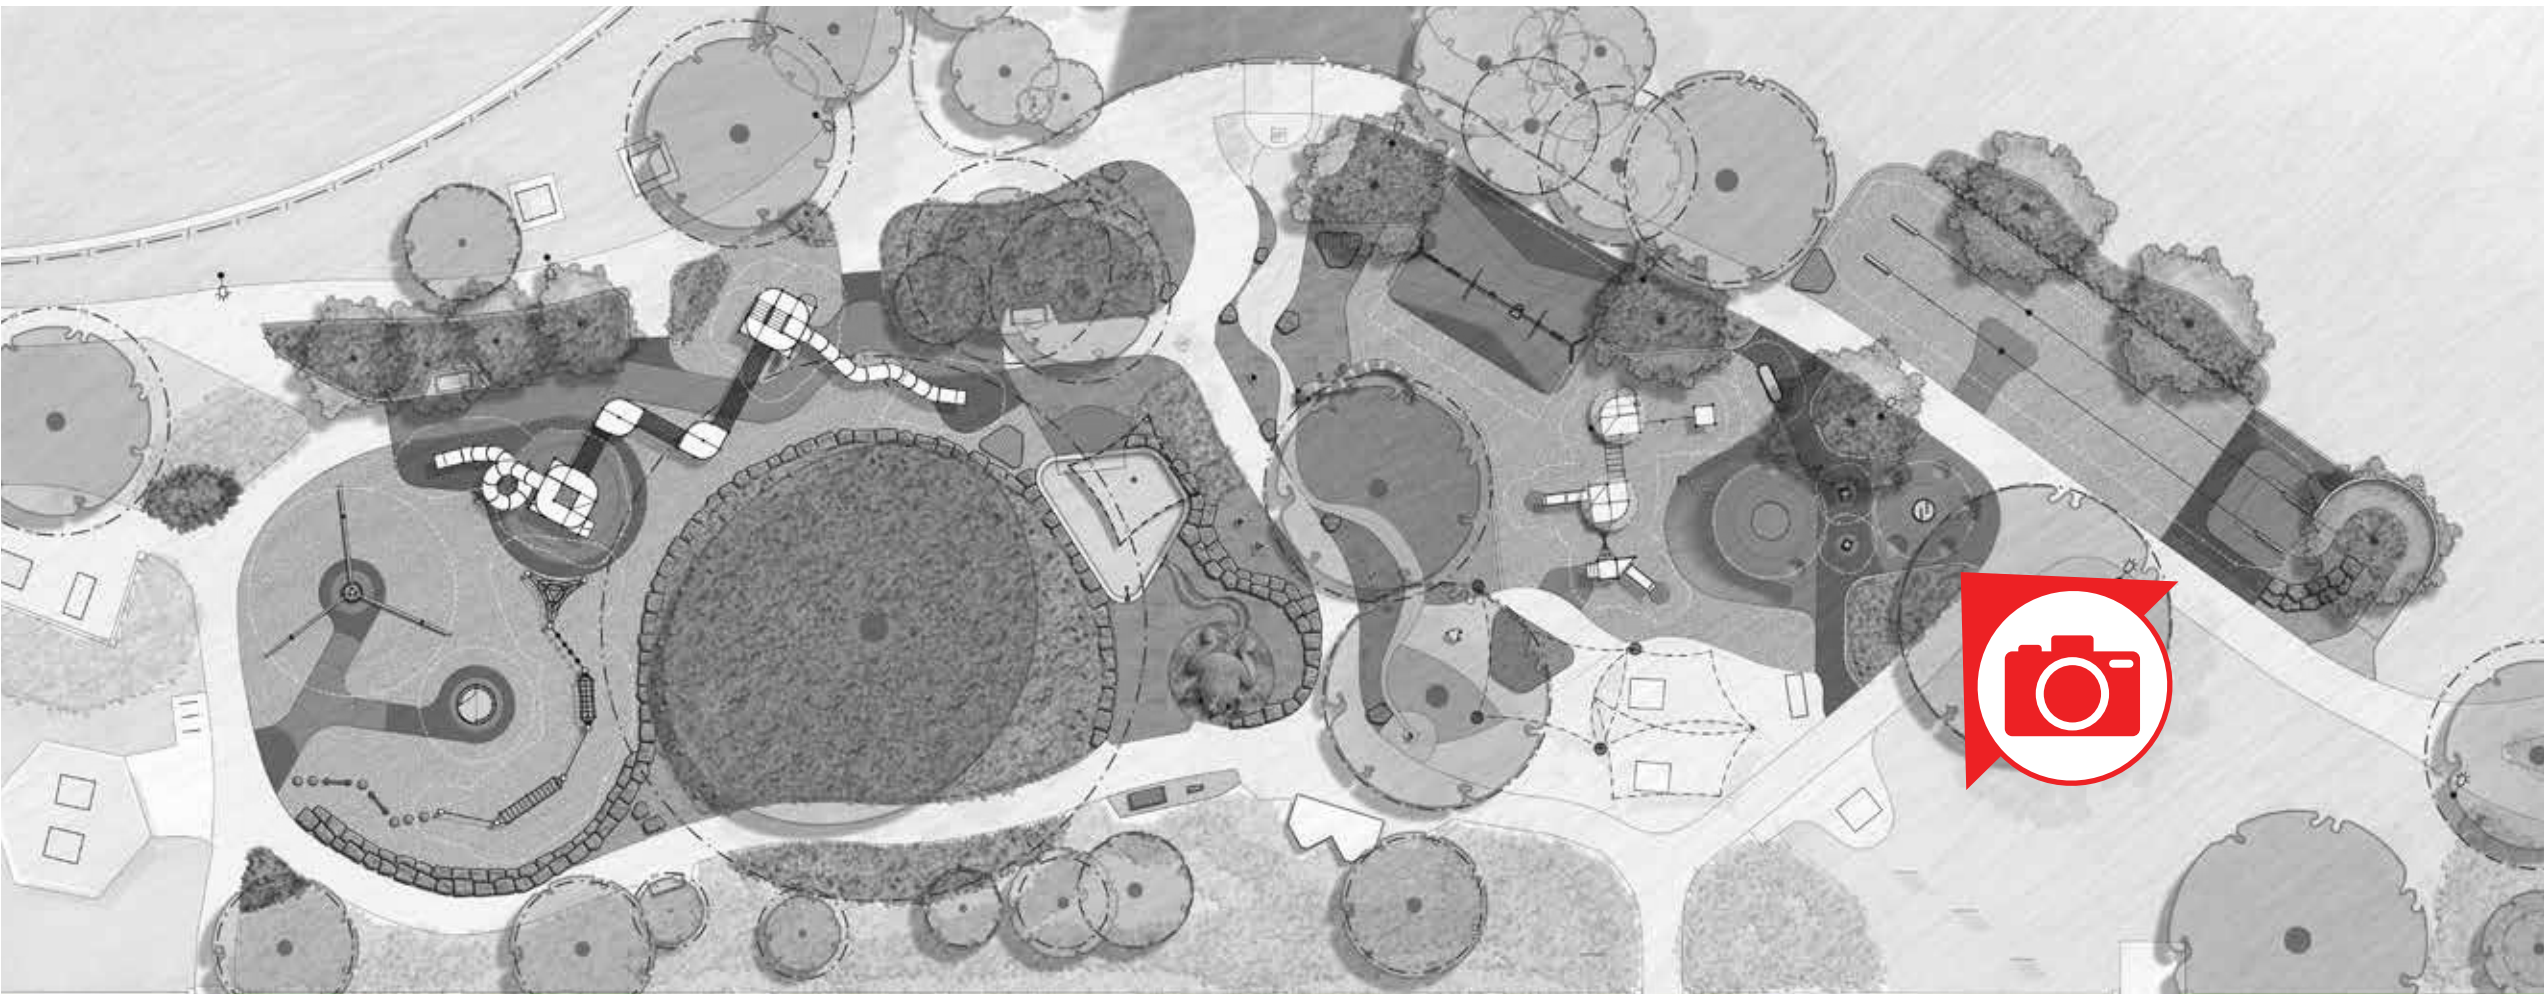

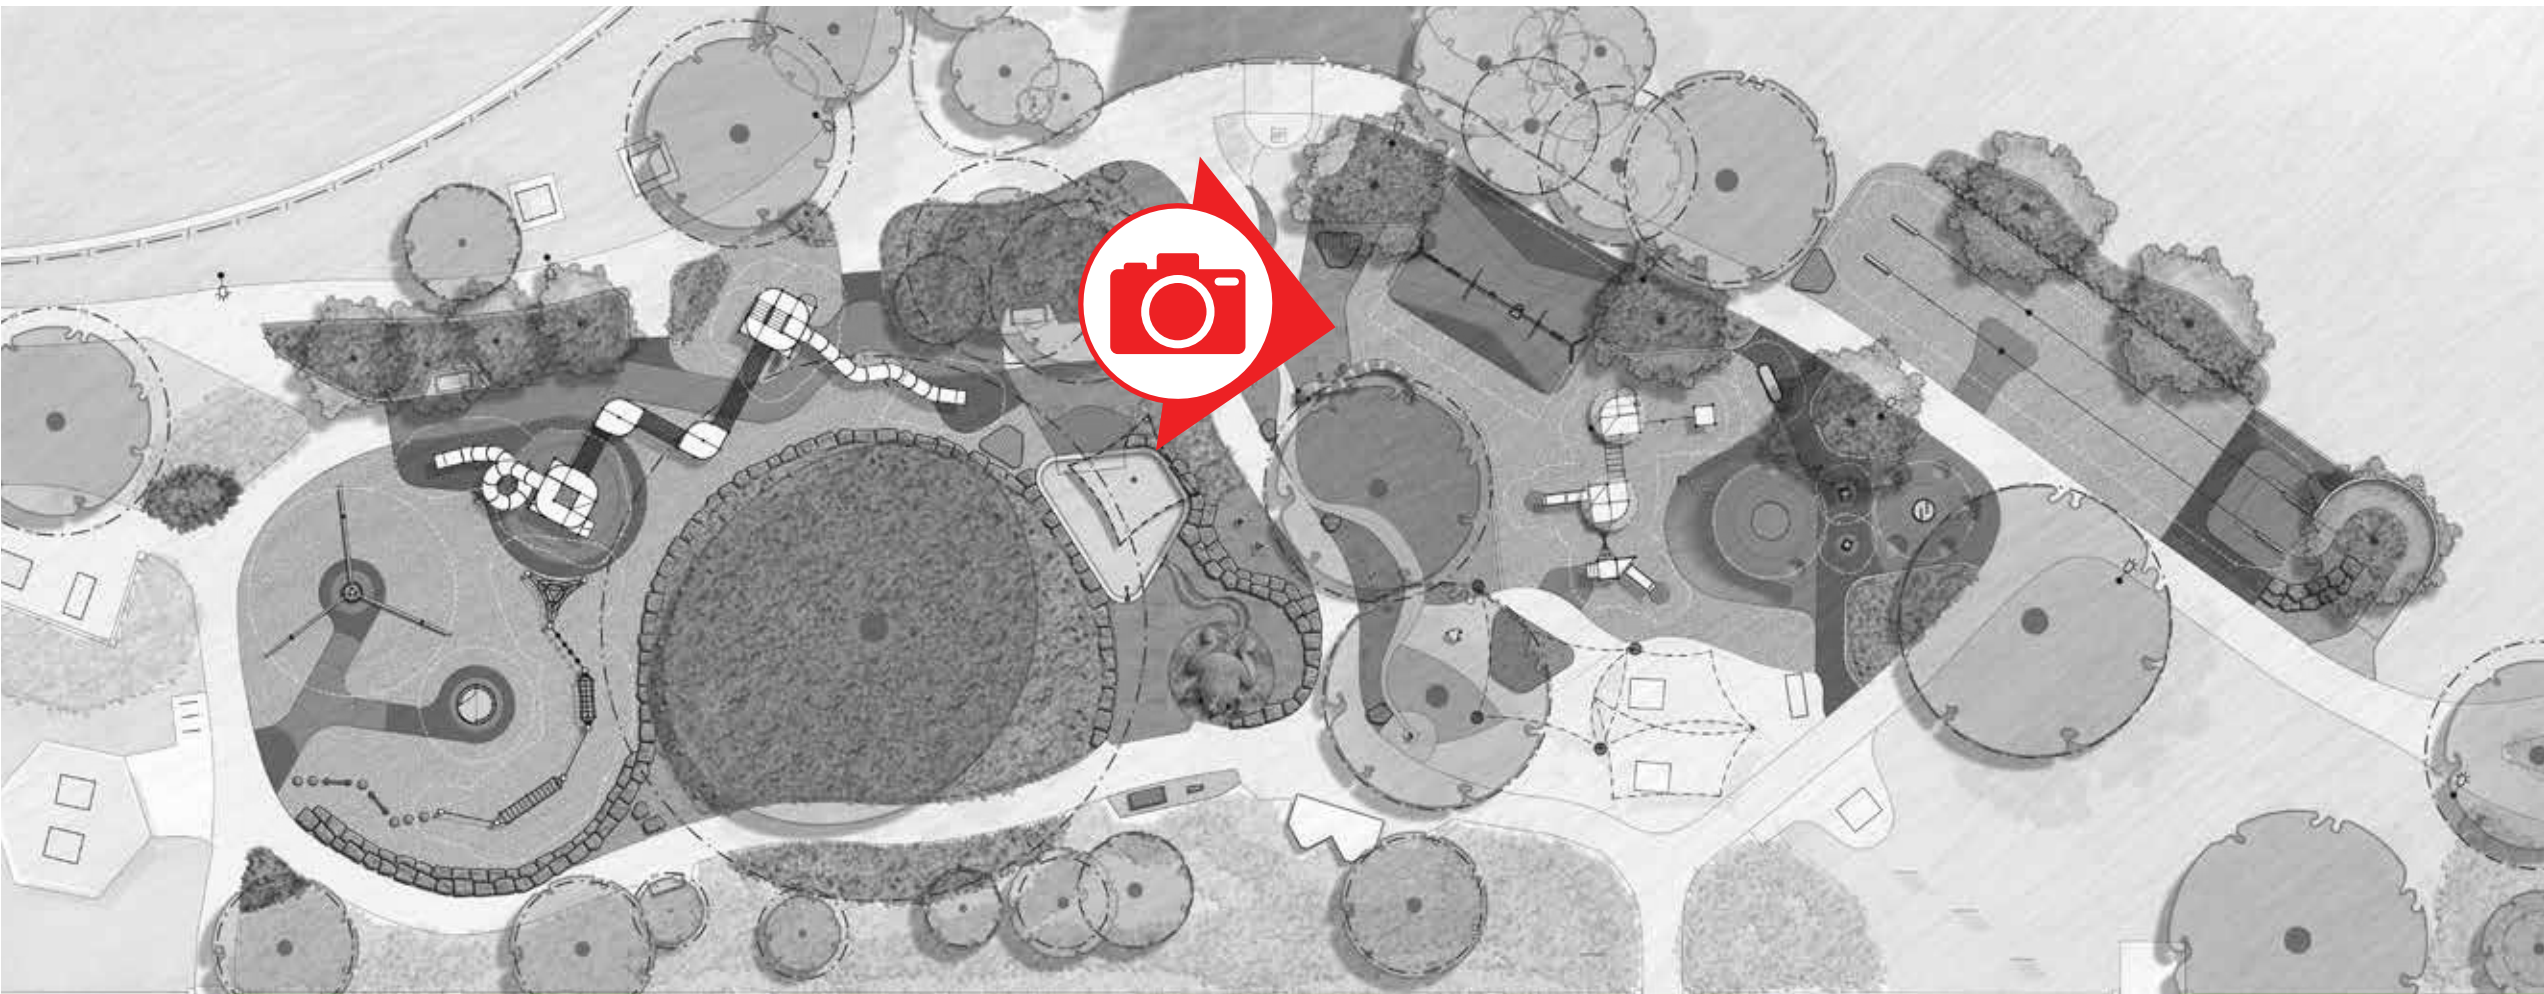



FLYING FOX



35 Dual Flying Fox with standard pommel seat and an all abilities bucket seat. DDA compliant access to top of 'take off' mound.




35 Dual Flying Fox with pommel seat and all abilities bucket seat.



35 Bucket Seat on Flying Fox



36 Custom Platform Seat.

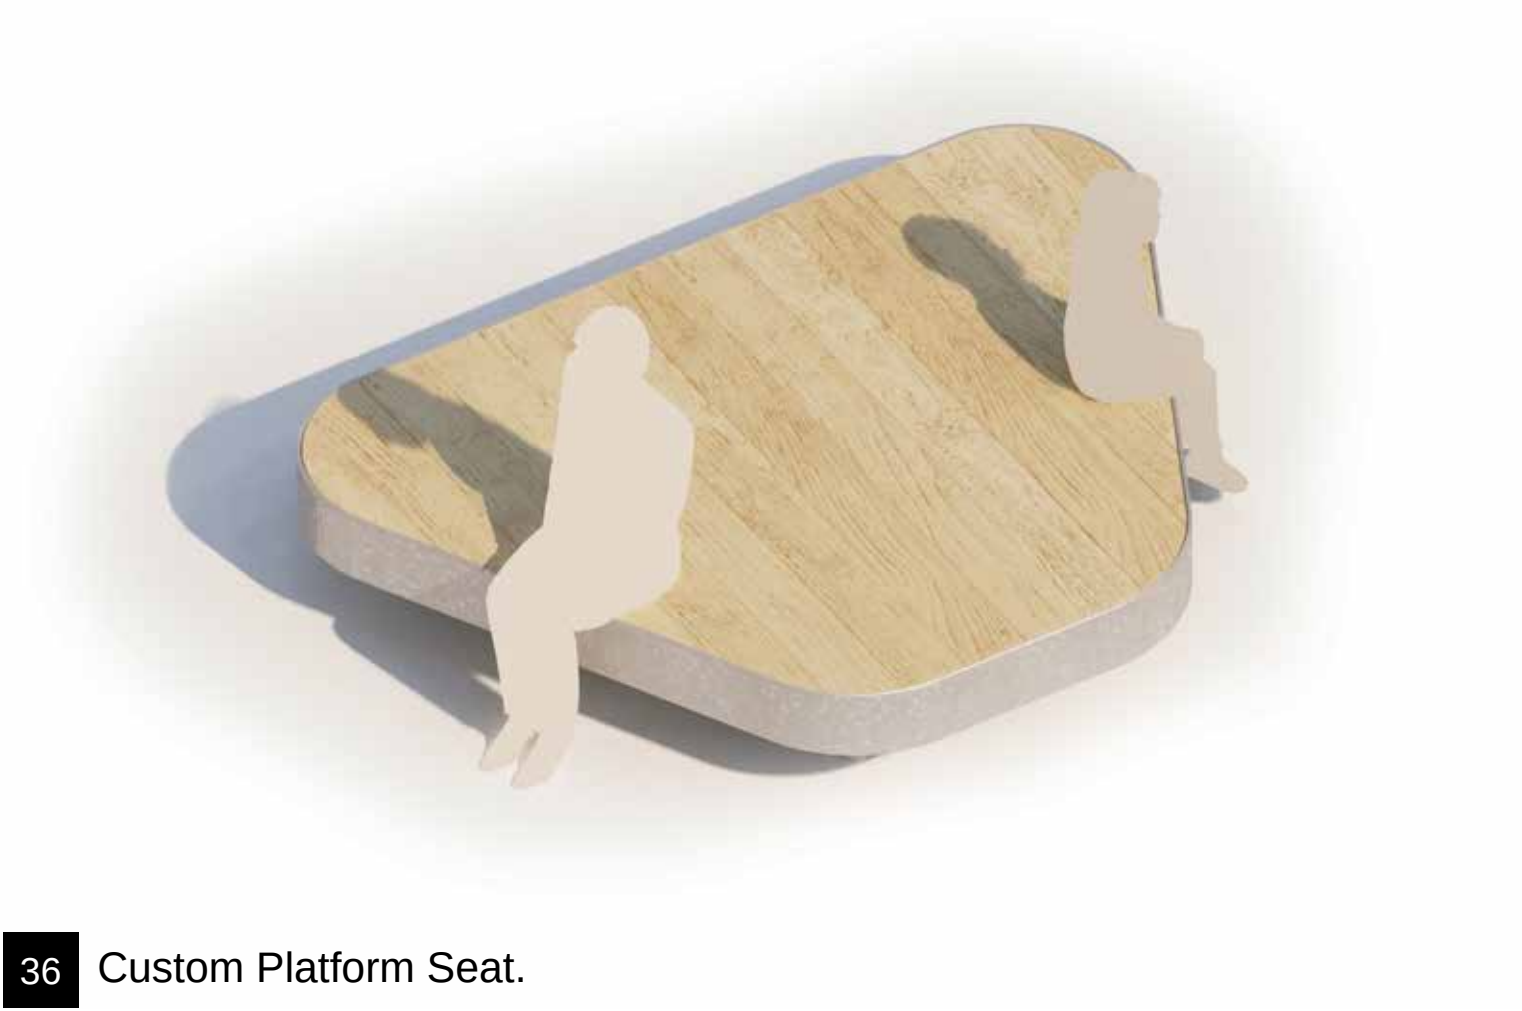

37 Feature Poles: Natural and painted timber poles installed in garden beds.



38 Tiered boulders: to provide informal access top of Flying Fox 'take off' mound.

